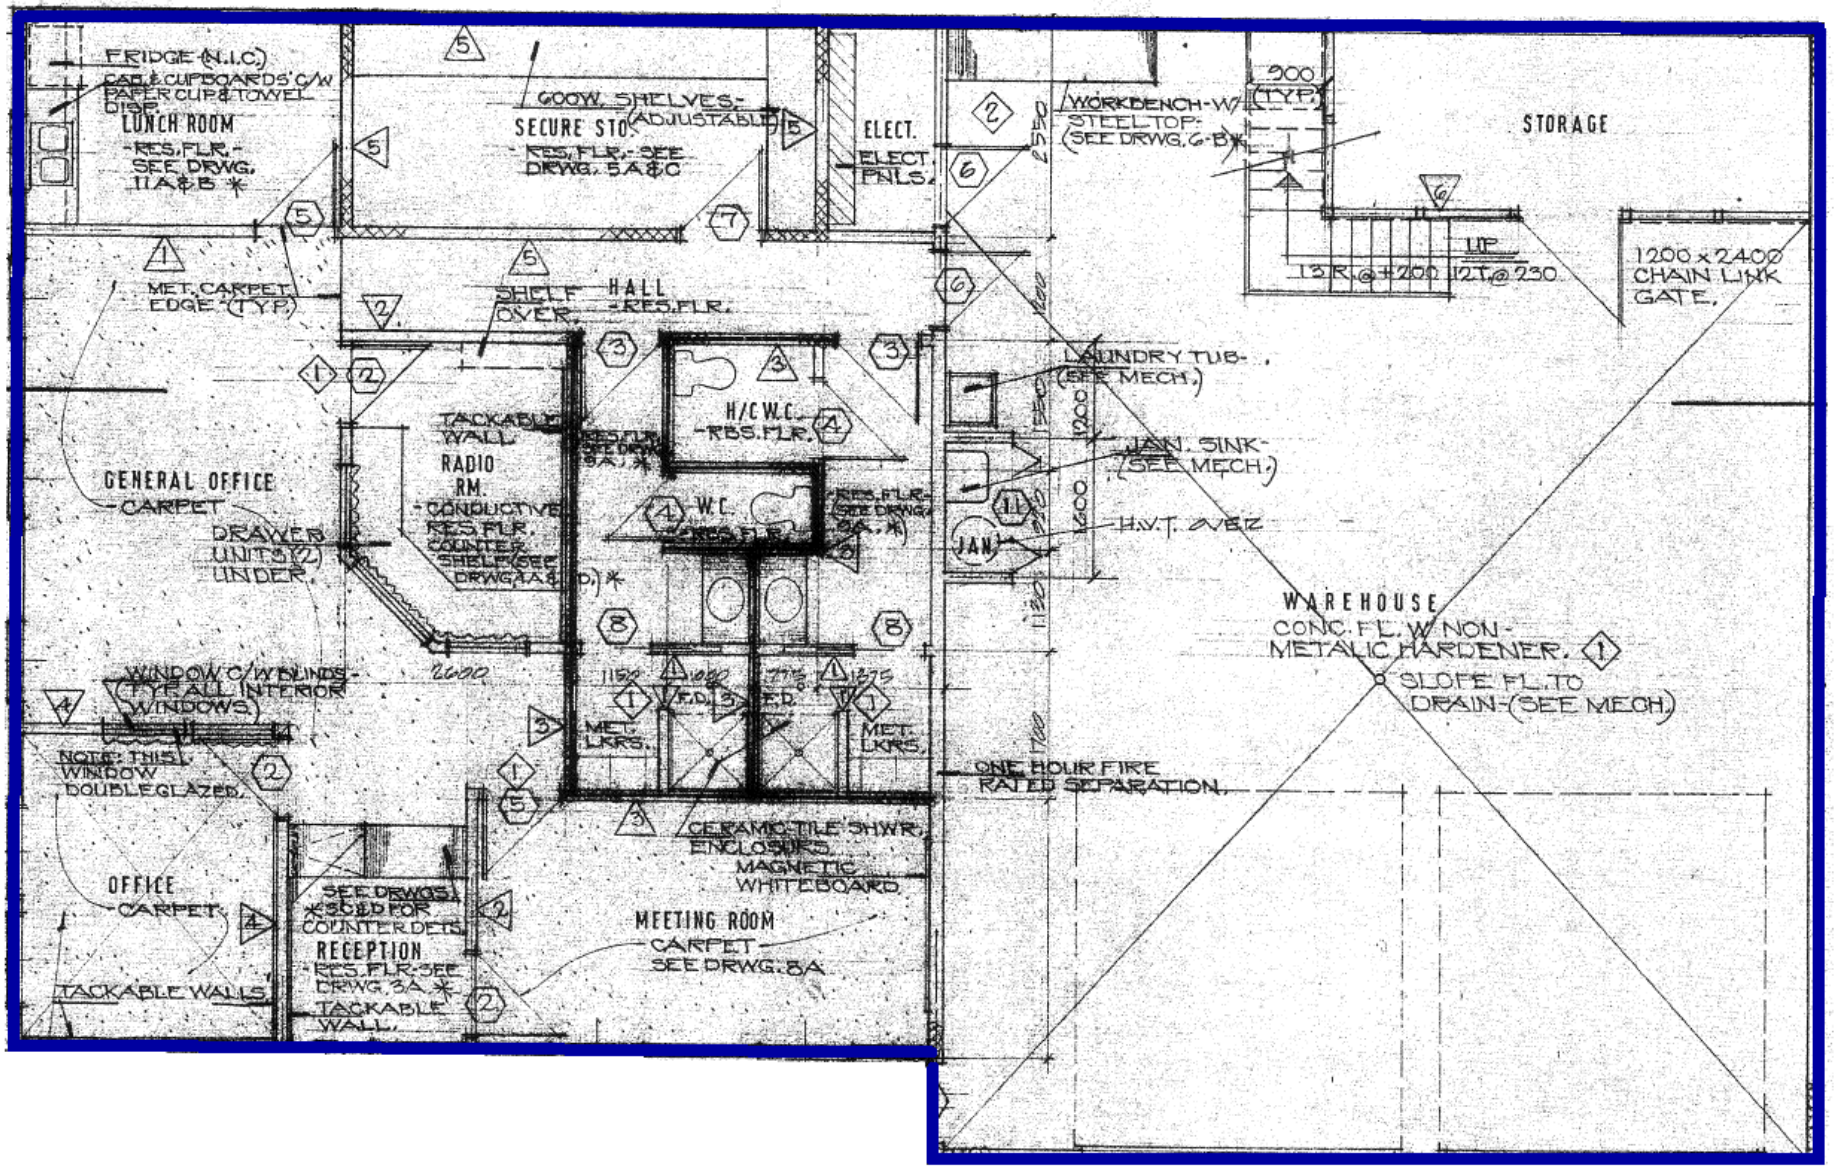
FRIDGE (N.I.C.)
CAB. & CUPBOARDS C/W PAPER CUP & TOWEL DISP.
LUNCH ROOM
-RES. FLR.- SEE DRWG. 11A & B *
600W. SHELVES- (ADJUSTABLE)
SECURE STO.
-RES. FLR.- SEE DRWG. 5A & C
ELECT.
ELECT. PNLS.
WORKBENCH-W/ STEEL TOP- (SEE DRWG. 6-B) *
900 (TYP.)
STORAGE
UP
13R @ +200
12T @ 230
1200 x 2400 CHAIN LINK GATE.
MET. CARPET EDGE (TYP.)
SHELF OVER.
HALL
-RES. FLR.
LAUNDRY TUB- (SEE MECH.)
H/C W.C.
-RBS. FLR.
TACKABLE WALL
RADIO RM.
-CONDUCTIVE RES. FLR. COUNTER SHELF (SEE DRWG. 4A & D.) *
GENERAL OFFICE
-CARPET
DRAWER UNITS (2) UNDER.
W.C.
-RES. FLR.
-RES. FLR.- (SEE DRWG. 9A. *)
JAN. SINK- (SEE MECH.)
H.V.T. OVER
JAN.
WAREHOUSE
CONC. FL. W/ NON-METALIC HARDENER.
SLOPE FL. TO DRAIN- (SEE MECH.)
WINDOW C/W BLINDS- (TYP. ALL INTERIOR WINDOWS.)
NOTE: THIS WINDOW DOUBLE GLAZED.
MET. LKRS.
F.D.
ONE HOUR FIRE RATED SEPARATION.
CERAMIC TILE SHWR. ENCLOSURE.
MAGNETIC WHITEBOARD.
OFFICE
-CARPET
SEE DRWGS. *5C & D FOR COUNTER DETS.
RECEPTION
-RES. FLR.- SEE DRWG. 3A *
MEETING ROOM
CARPET
SEE DRWG. 8A
TACKABLE WALLS.
TACKABLE WALL.